



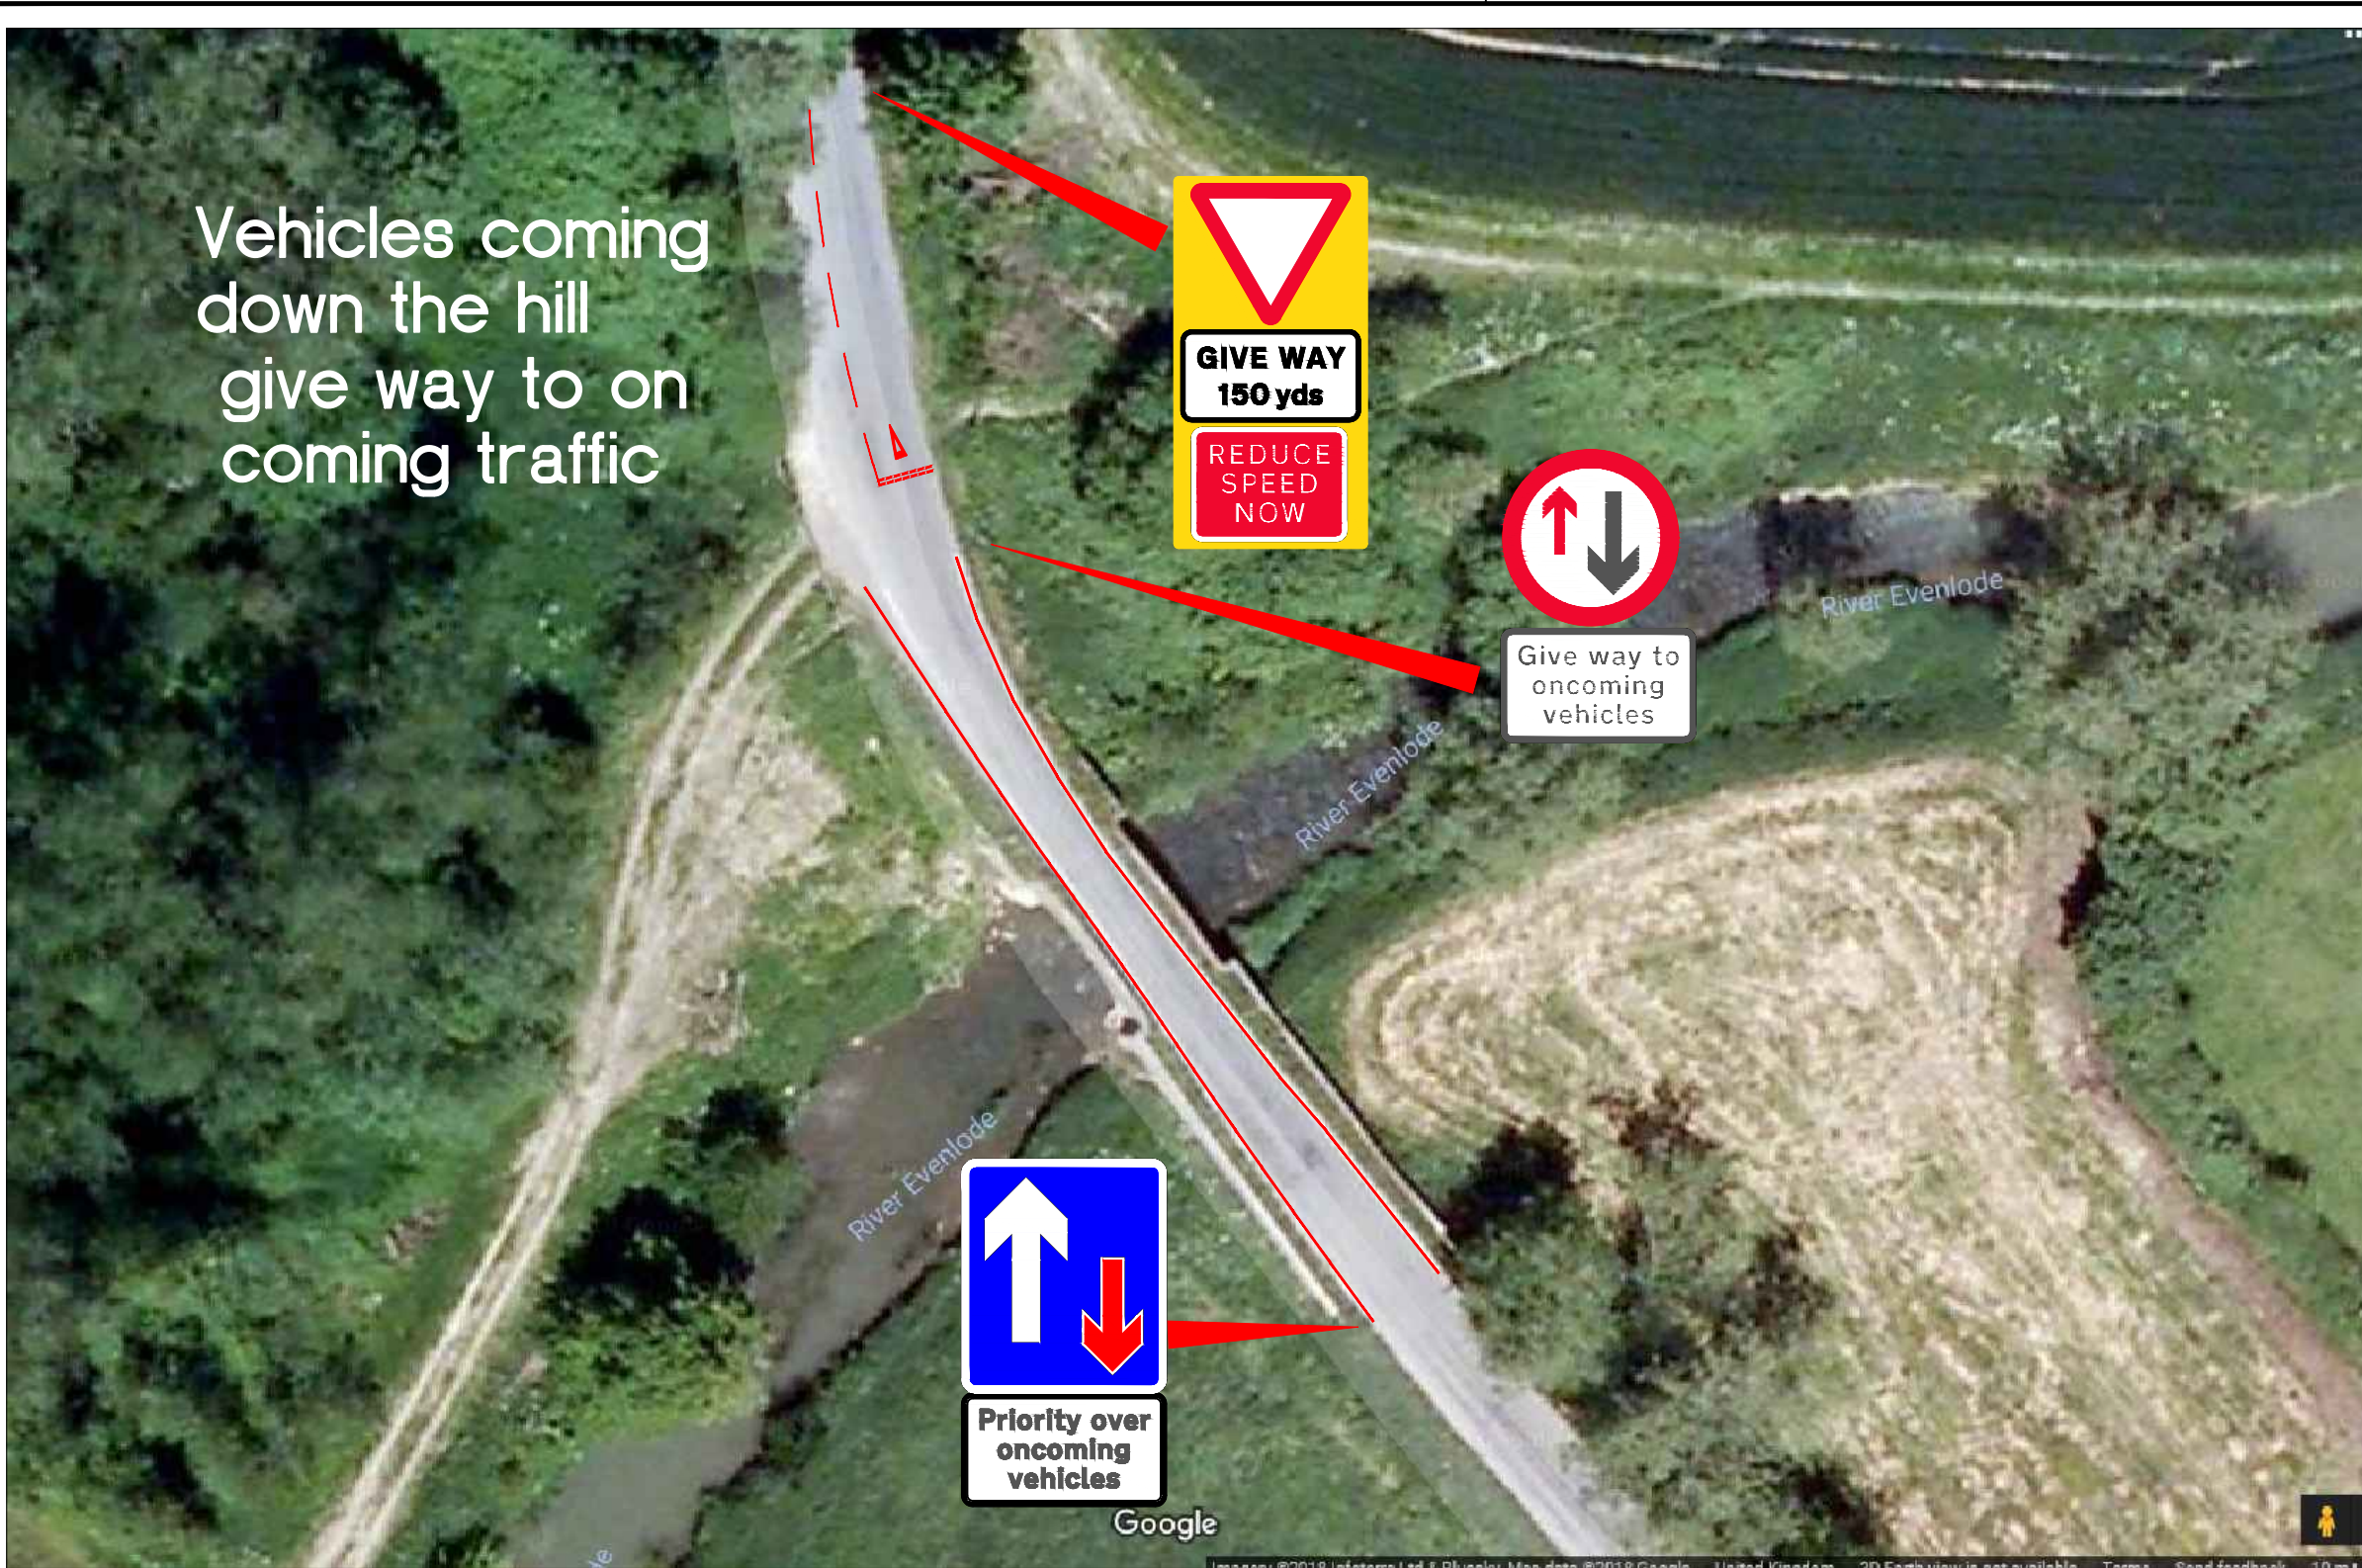


Required Signing

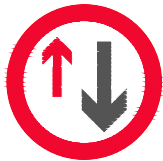

Give way to oncoming vehicles

Scheme Ref.	1	x-height	50.0
Sign Ref.	811-1	SIGN FACE	
Letter colour	BLACK	Width	665mm
Background	WHITE	Height	390mm
Border	BLACK	Area	0.26m²
Material	Class RA2 (12899-1:2007)		

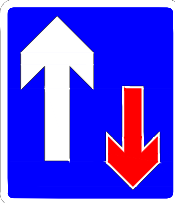

Priority over oncoming vehicles

Scheme Ref.	1	x-height	50.0
Sign Ref.	811-1	SIGN FACE	
Letter colour	BLACK	Width	700mm
Background	WHITE	Height	390mm
Border	BLACK	Area	0.27m²
Material	Class RA2 (12899-1:2007)		



Scheme Ref.	1	x-height	62.5
Sign Ref.	1	SIGN FACE	
Letter colour	N/A	Width	625mm
Background	YELLOW	Height	1585mm
Border	N/A	Area	1.31m²
Material	Class RA2 (12899-1:2007)		

Drawing No.		Revision 0			
SAFETY, HEALTH AND ENVIRONMENTAL INFORMATION					
IN ADDITION TO THE HAZARDS/RISKS NORMALLY ASSOCIATED WITH THE TYPES OF WORK DETAILED ON THIS DRAWING, NOTE THE FOLLOWING SIGNIFICANT RESIDUAL RISKS					
CONSTRUCTION					
(ENTER 'NONE' IF APPLICABLE)					
MAINTENANCE/CLEANING					
(ENTER 'NONE' IF APPLICABLE)					
USE					
(ENTER 'NONE' IF APPLICABLE)					
DECOMMISSIONING/DEMOLITION					
(ENTER 'NONE' IF APPLICABLE)					
© Crown Copyright and Database rights 10023343 2017					
Rev.	Date	Purpose of revision	Drawn	Checked	Approved
 Owen Jenkins Director for Infrastructure Delivery Communities Oxfordshire County Council County Hall New Road Oxford OX1 1ND Tel: 0845 310 1111					
Project title Ascott-under-Wychwood River bridge					
Drawing title Priority working consultation plan					
Drawing Status Consultation					
Scale @ A3 NTS	Drawn by GG Date drawn 09/18	Checked by JW Date checked 09/18	Approved by Date approved		
Oxfordshire Project No. & File Ref					
Drawing No.		Revision 0			